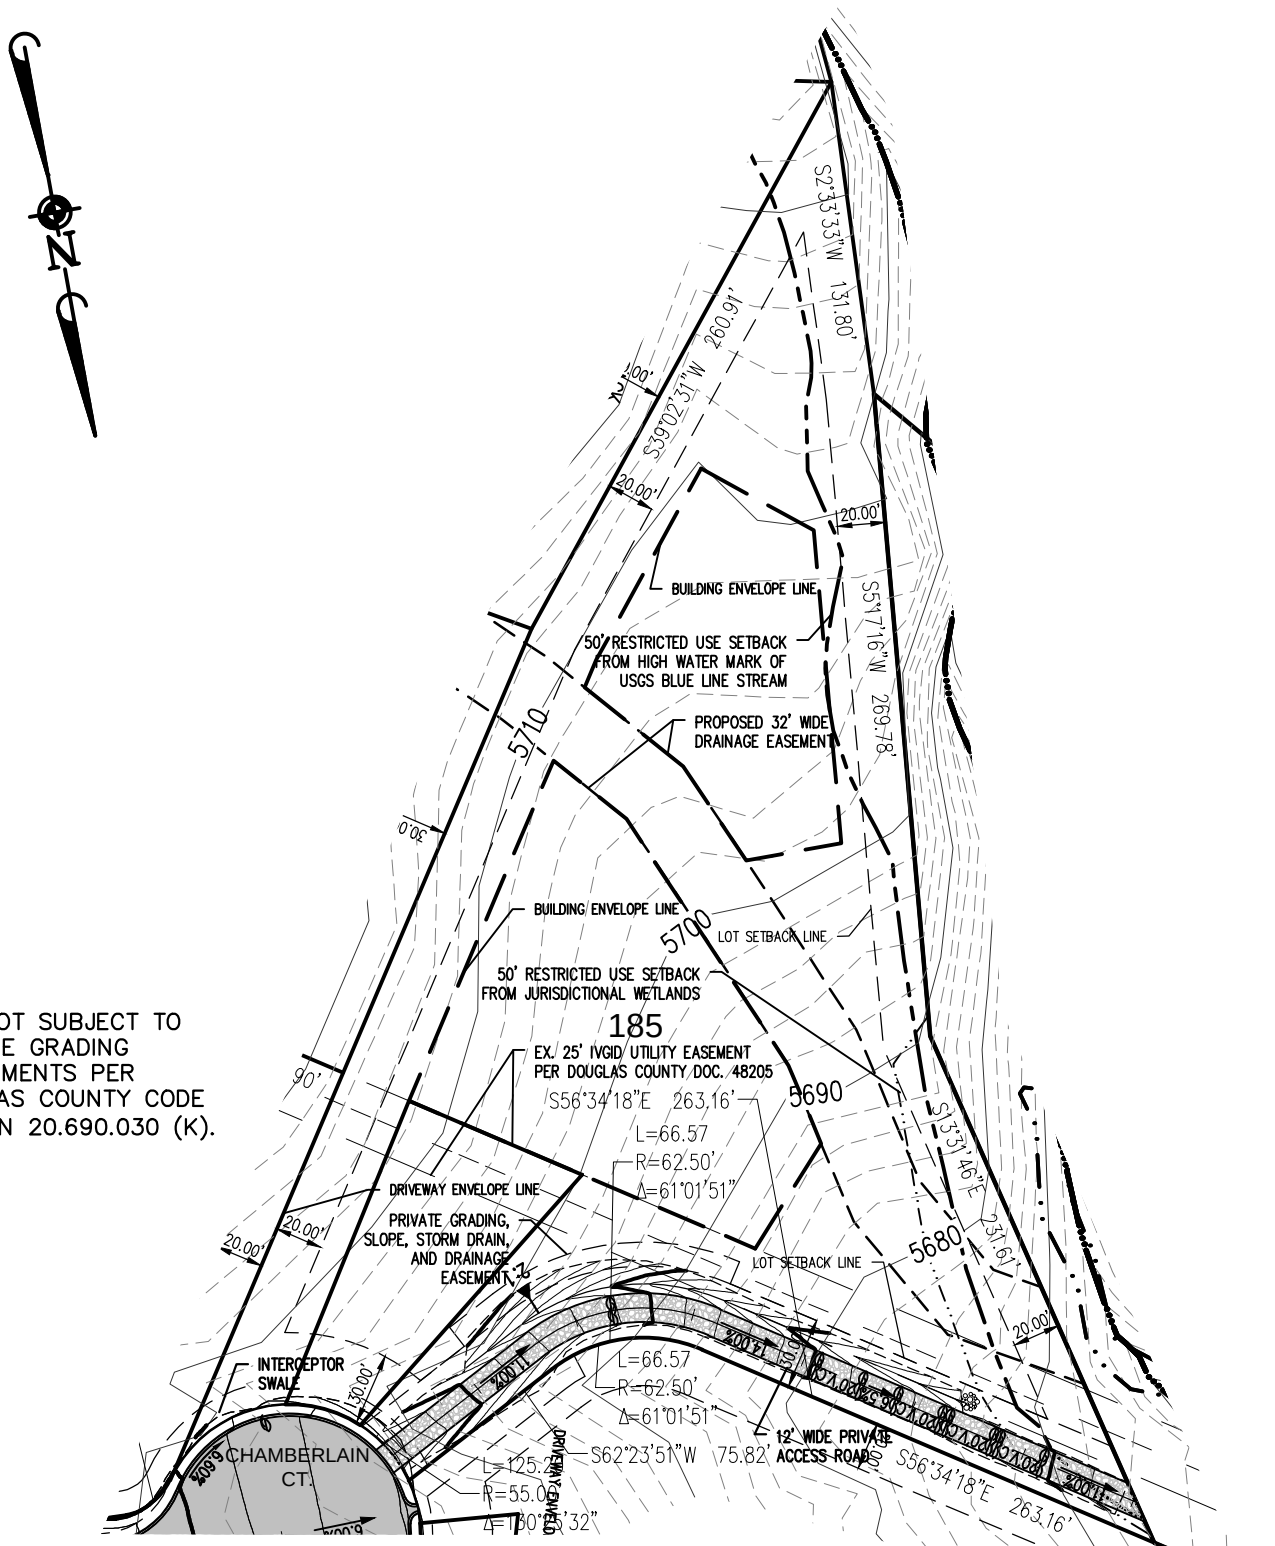


THIS LOT SUBJECT TO HILLSIDE GRADING REQUIRMENTS PER DOUGLAS COUNTY CODE SECTION 20.690.030 (K).

APN:
ADDRESS:
LOT AREA: 100,340 SF (2.30 ACRES)

© 2015 MANHARD CONSULTING, LTD. ALL RIGHTS RESERVED

Manhard™ CONSULTING LTD
9850 Double R Blvd, Suite 101, Reno, NV 89521 tel: (775) 746-3500 fax: (775) 746-3520 www.manhard.com
Civil Engineers - Surveyors - Water Resources Engineers - Water & Wastewater Engineers
Construction Managers - Environmental Scientists - Landscape Architects - Planners

**CLEAR CREEK AT TAHOE**
**DOUGLAS COUNTY, NEVADA**
**LOT 185**

| | |
|---|---|
| PROJ. MGR.: | |
| DRAWN BY: | |
| DATE: | 5/25/2016 |
| SCALE: | 1"=80' |

SHEET 1 OF 1

16:26 Dwg Name: P:\Ccpdcn\dwg\Eng\Final Drawings\Plan Set\Phase 1\Individual Lot Plans\Individual Lots 21-25, 51, 123-124 and 176-188.dwg Updated By: THarding